



## GENERAL NOTES

- COMPLETE INSTALLATION TO COMPLY WITH ALL STATE & LOCAL CODES. THESE SCHEMATIC DRAWINGS ARE NOT INTENDED TO SHOW ALL SPECIFIC CONDITIONS REQUIRED BY CODE. DIAGRAMS AS DRAWN SHOW WHAT IS REQUIRED AND NOT SPECIFICALLY HOW TO PIPE IT.
- PROVIDE VALVES @ EACH FIXTURE, IN ADDITION TO BRANCH VALVES SHOWN.
- VERIFY ALL DIMENSIONS & CONDITIONS IN FIELD.
- EXISTING; WASTE, HOT WATER, AND COLD WATER SERVED A TOILET ROOM ON THE 2ND STOREY WHICH WAS ABANDONED IN THE PAST. THERE ARE NO EXISTING ACTIVE FIXTURES. ALL FIXTURES TO BE USED ARE NEW.
- WASTE & VENT PIPING TO BE PVC SCHEDULE 40, PROVIDE EXPANSION CONNECTIONS AS REQUIRED BY CODE.
- HOT & COLD WATER PIPING TO BE COPPER TUBE, TYPE "L".
- WASTE, HOT AND COLD PIPING TO BE INSULATED.
- WATER CLOSETS (HANDICAPPED) TO BE: KOHLER VITREOUS CHINA SIPHON JET CLOSET HIGHLINE K-3518-EBTU ELONGATED BOWL WITH 2 1/4" PASSAGEWAY, K-4670-5 SOLID PLASTIC OPEN FRONT SEAT WITH SELF-SUSTAINING HINGE (OR EQUAL).
- LAVS. (HANDICAPPED) TO BE KOHLER VITREOUS CHINA SHELF LAVATORY JUNEAU K-1623 WITH DOWNWARD EXTENDED BACK WITH PUNCHING FOR THE BOTTOM SECTION OF THE BACK TO BE FASTENED TO WALL WITH BOLTS. PROVIDE A 3X24X1/8" THICK MILD STEEL ANCHOR PLATE WITH 1/4" STUD BOLTS. (OR EQUAL).
- FOR FULL PLANS, & FOR MEZZ. AND 2ND STOREY PLANS, SEE ARCHITECTURAL DRAWINGS.

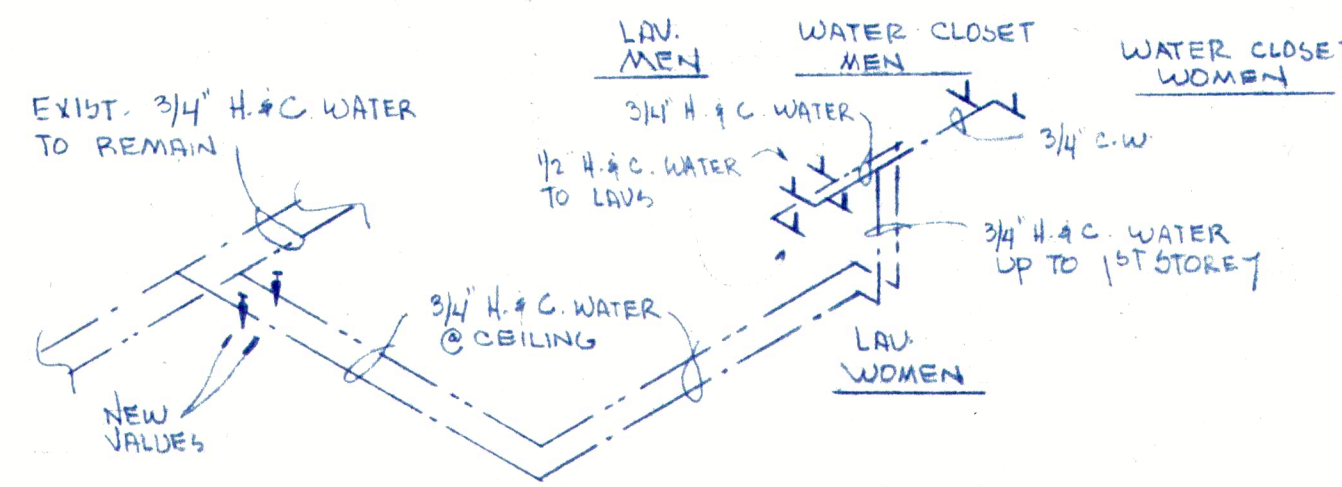

## SUPPLY RISER DIAGRAM


SCALE: NONE

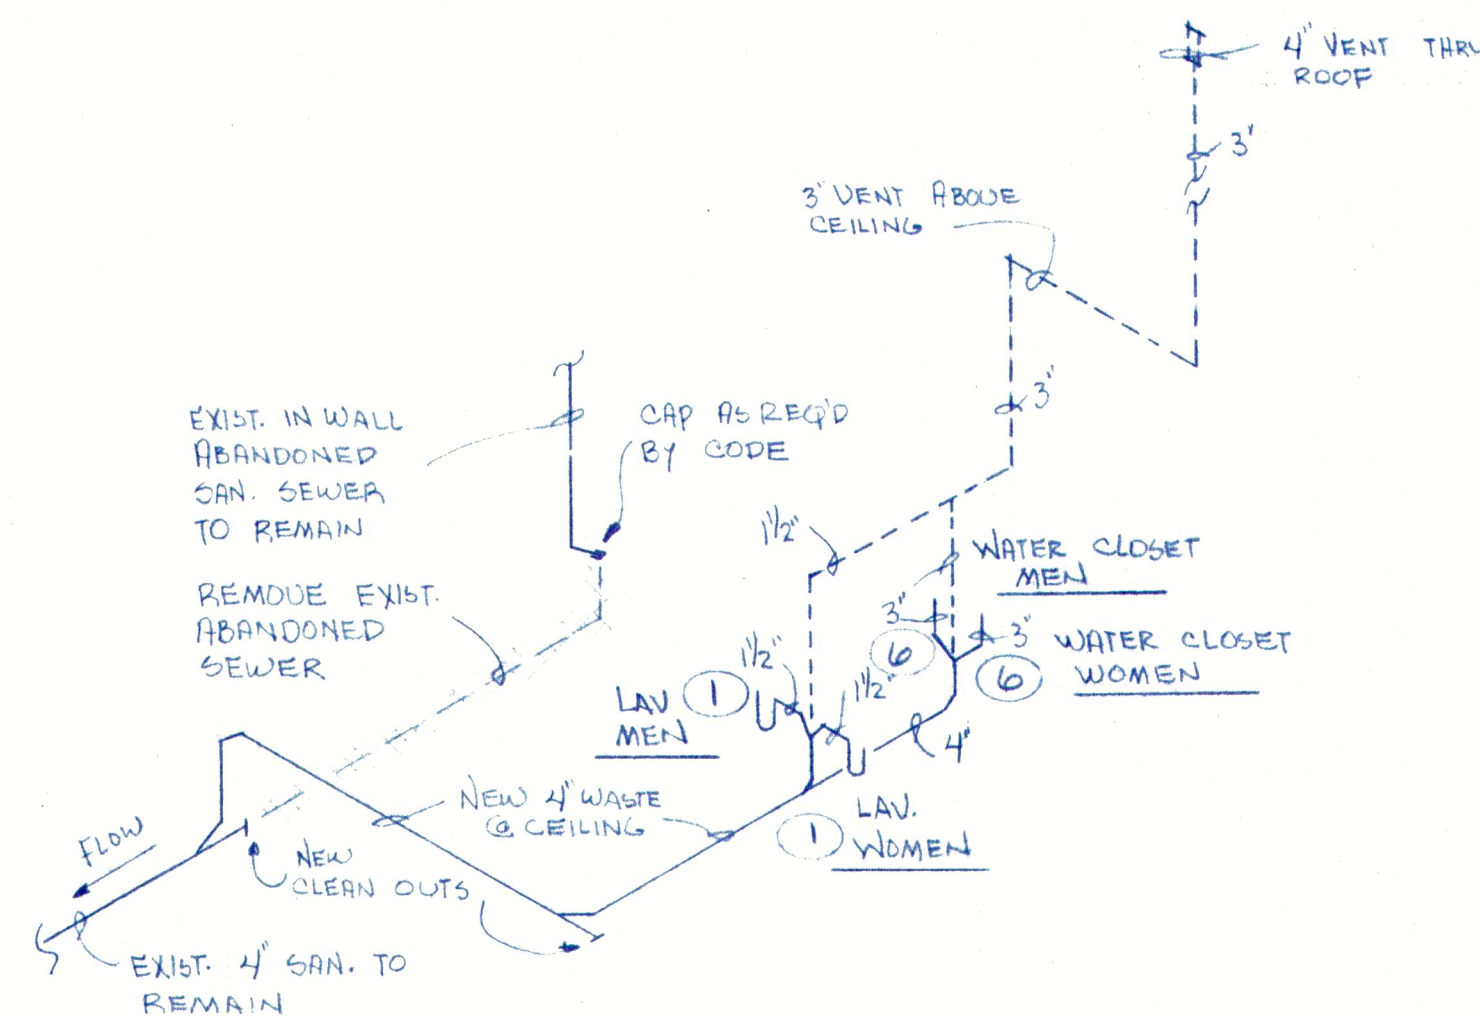

## WASTE & VENT RISER DIAGRAM

SCALE: NONE



⊙ INDICATES FIXTURE UNITS

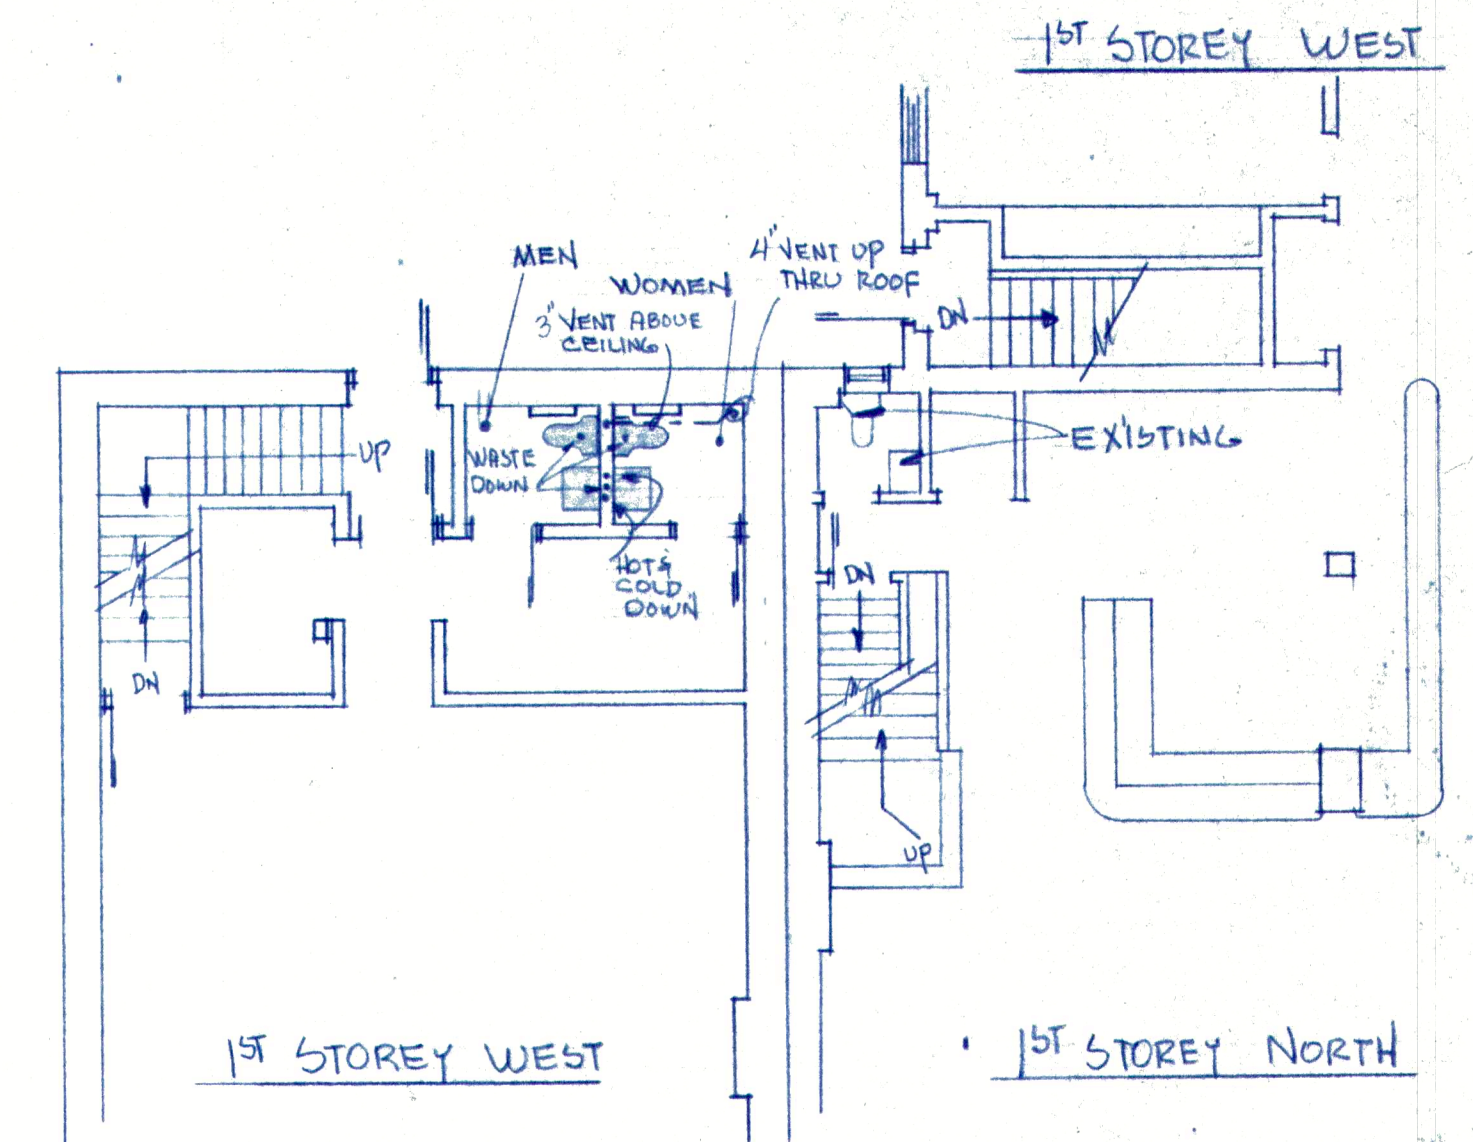

## PARTIAL FIRST STOREY PLAN

FOR FULL PLAN SEE ARCHITECTURAL SHEET A-2

SCALE: 1/8" = 1'-0"

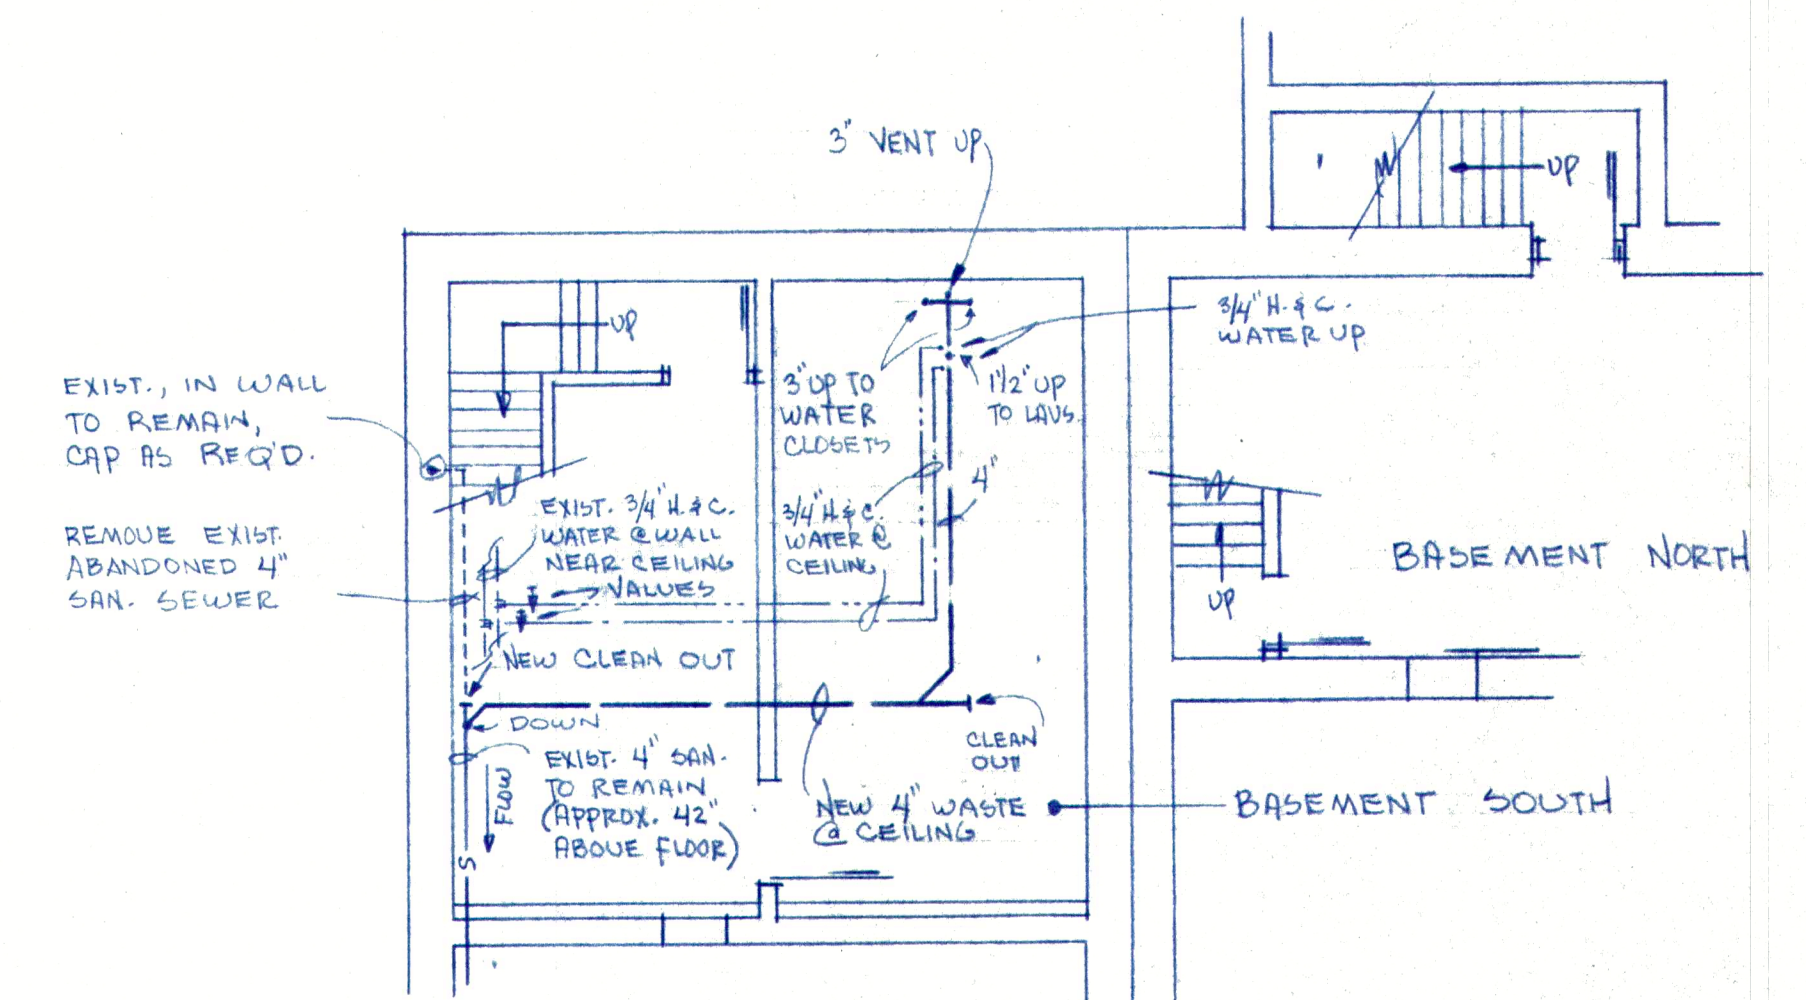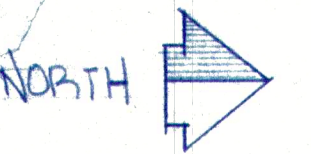

## PARTIAL BASEMENT PLAN

SCALE: 1/8" = 1'-0"



April 19, 1977

PLUMBING; PLAN, RISERS, NOTES

**YARBRO-KEMPINGER, ARCHITECTS**

OSHKOSH WISCONSIN

ALTERATIONS TO EXIST. BLDG.  
FOR ROHNER'S HOME FURNISHINGS INC.  
807 OREGON STREET  
OSHKOSH, WISCONSIN

DATE  
APRIL 19, 1977

FILE NO  
7623  
SHEET NO  
P-1 OF 1

